LC-5

19-27

Record of Survey

A PORTION OF SECTION 11, T.12 N., R.10E., M.D.M.

BEING A PORTION OF LOT 8, BLOCK 1, TOWNSITE OF GEORGETOWN

IN

EL DORADO COUNTY, CALIFORNIA

JANUARY, 1992

CONSISTING OF ONE SHEET ONLY

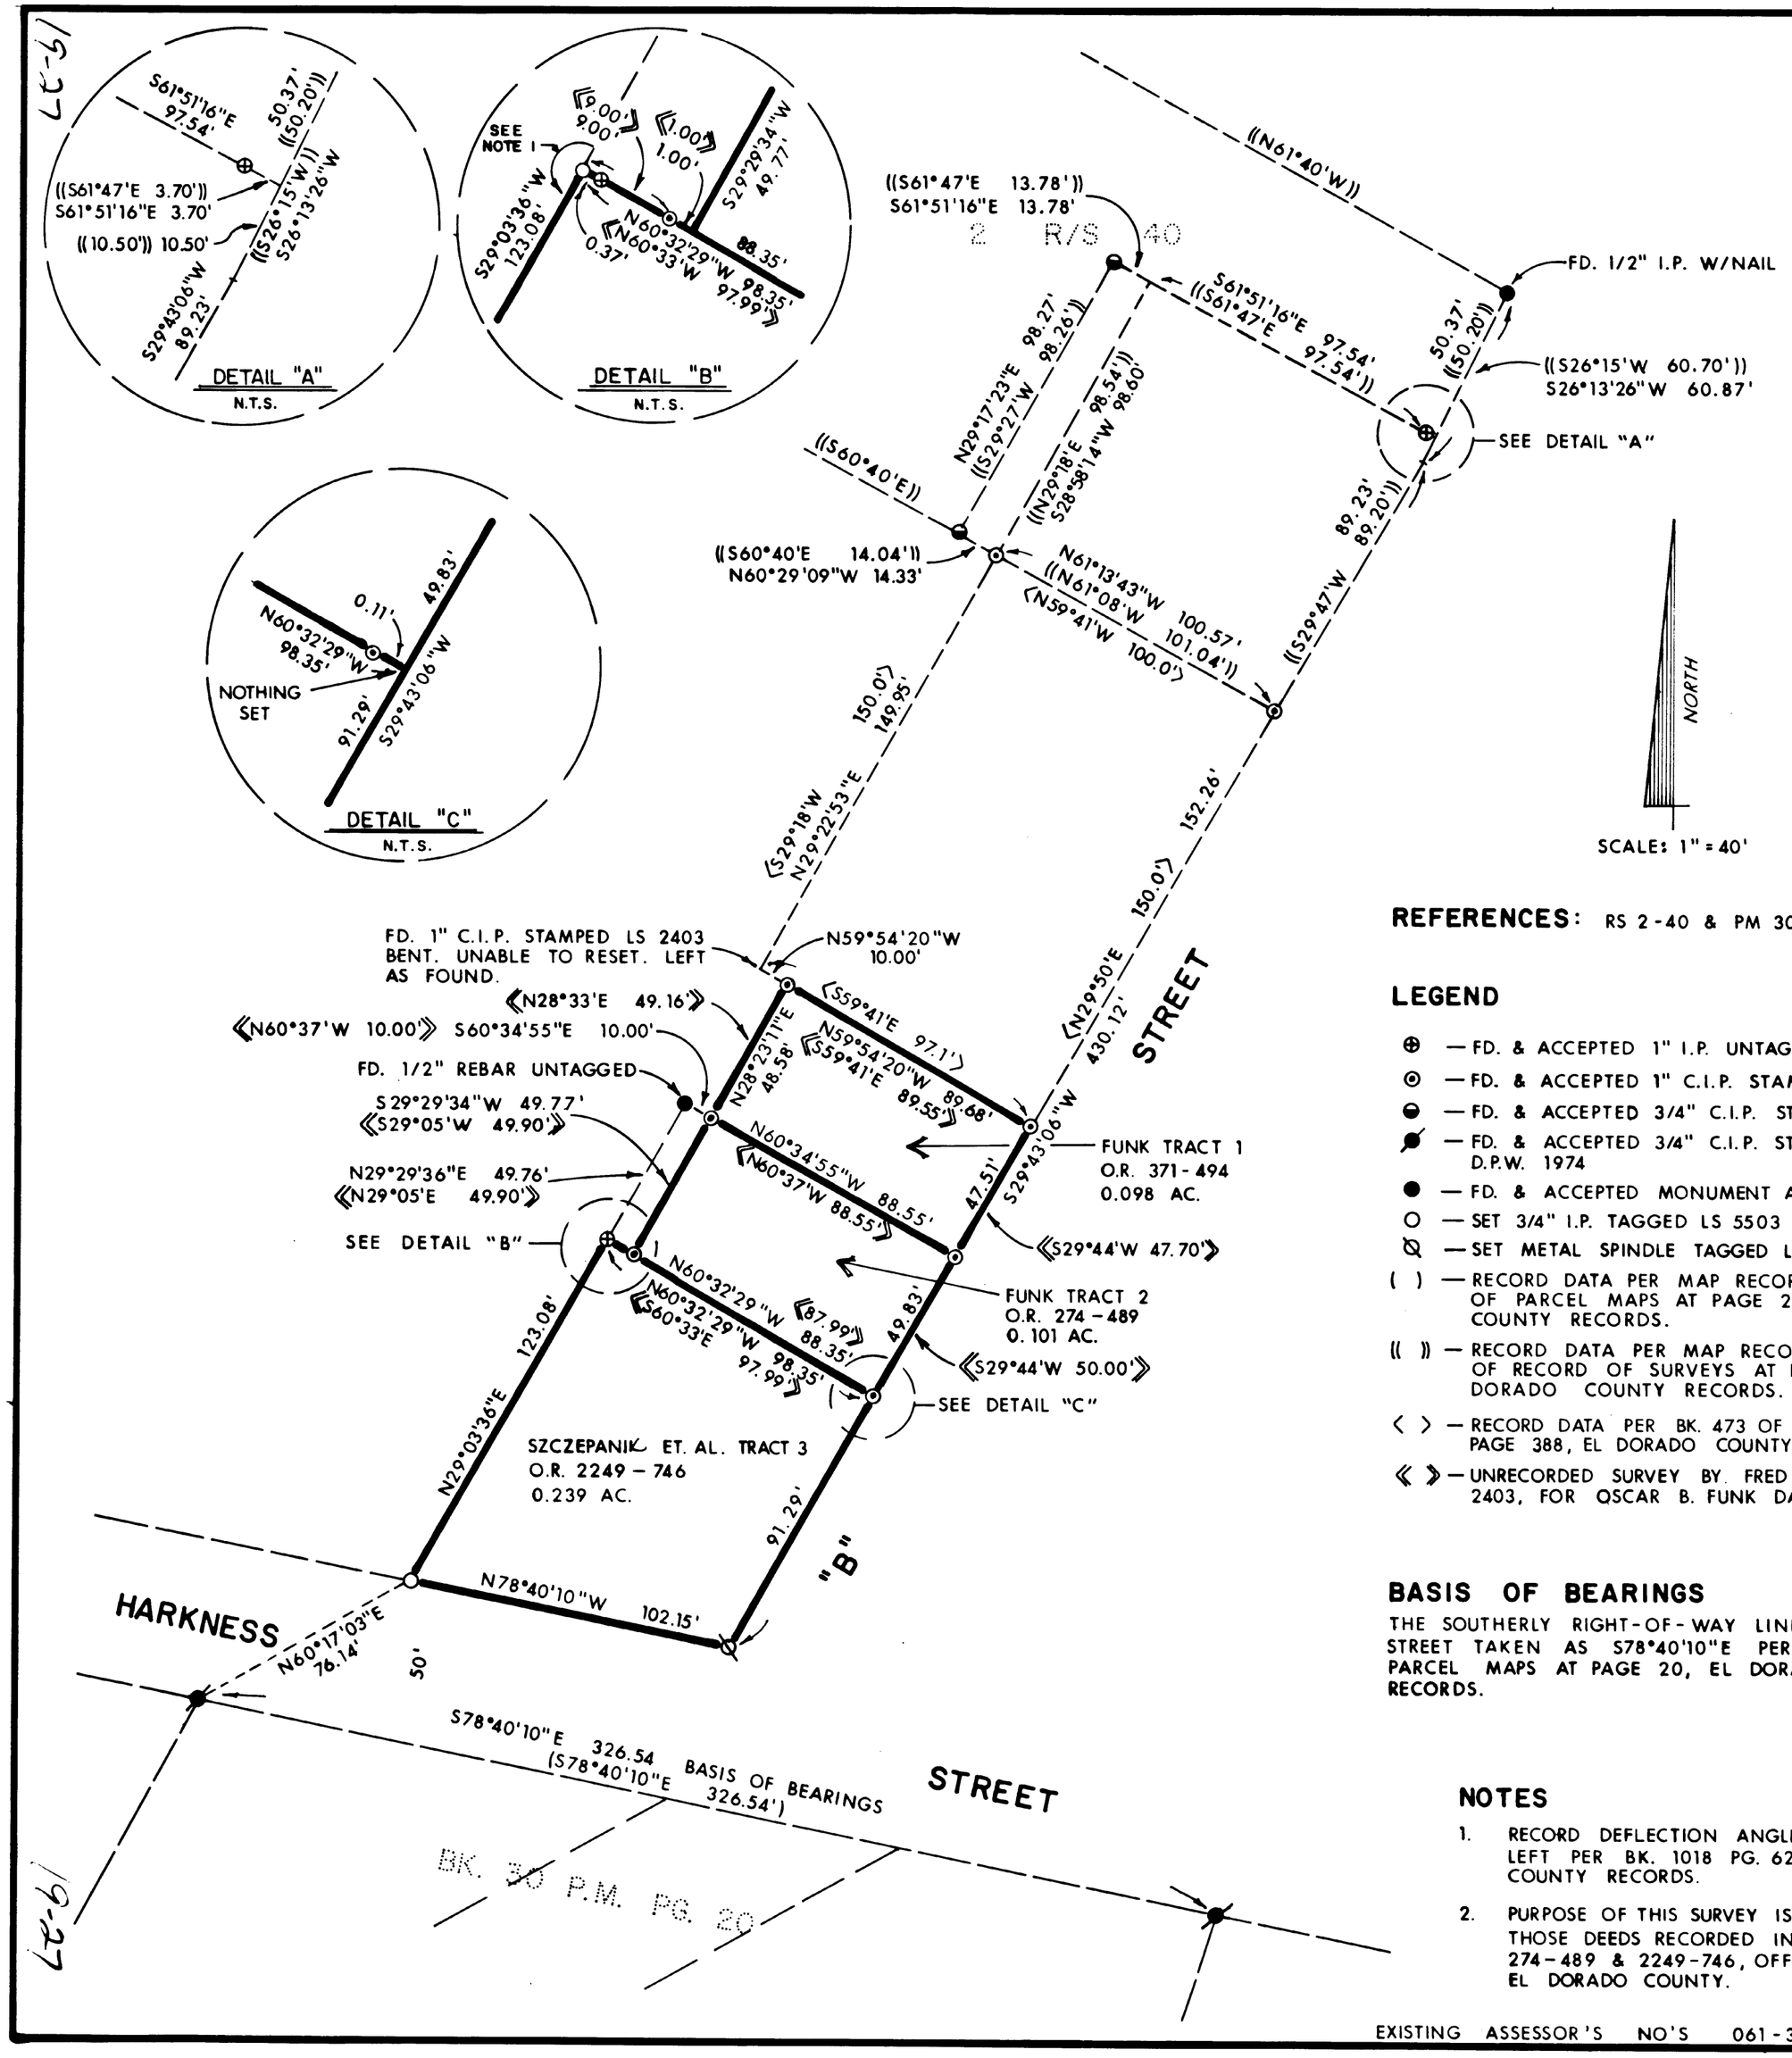

REFERENCES: RS 2-40 & PM 30-20

LEGEND

- ⊕ — FD. & ACCEPTED 1" I.P. UNTAGGED
- ⊙ — FD. & ACCEPTED 1" C.I.P. STAMPED LS 2403
- ◒ — FD. & ACCEPTED 3/4" C.I.P. STAMPED LS 3012
- ◒ — FD. & ACCEPTED 3/4" C.I.P. STAMPED E.D. CO. D.P.W. 1974
- ● — FD. & ACCEPTED MONUMENT AS NOTED.
- O — SET 3/4" I.P. TAGGED LS 5503
- ⊗ — SET METAL SPINDLE TAGGED LS 5503.
- ( ) — RECORD DATA PER MAP RECORDED IN BK. 30 OF PARCEL MAPS AT PAGE 20, EL DORADO COUNTY RECORDS.
- (( )) — RECORD DATA PER MAP RECORDED IN BK. 2 OF RECORD OF SURVEYS AT PAGE 40, EL DORADO COUNTY RECORDS.
- < > — RECORD DATA PER BK. 473 OF GRANT DEEDS AT PAGE 388, EL DORADO COUNTY RECORDS.
- « » — UNRECORDED SURVEY BY FRED G. DeBERRY, L.S. 2403, FOR OSCAR B. FUNK DATED AUG. 10, 1955.

BASIS OF BEARINGS

THE SOUTHERLY RIGHT-OF-WAY LINE OF HARKNESS STREET TAKEN AS S78°40'10"E PER BK. 30 OF PARCEL MAPS AT PAGE 20, EL DORADO COUNTY RECORDS.

NOTES

1. RECORD DEFLECTION ANGLE OF 0°26'00" LEFT PER BK. 1018 PG. 625, EL DORADO COUNTY RECORDS.
2. PURPOSE OF THIS SURVEY IS TO DELINEATE THOSE DEEDS RECORDED IN 371-494, 274-489 & 2249-746, OFFICIAL RECORDS, EL DORADO COUNTY.

EXISTING ASSESSOR'S NO'S 061-311-25 & 34

SURVEYOR'S STATEMENT

THIS MAP CORRECTLY REPRESENTS A SURVEY MADE BY ME, OR UNDER MY DIRECTION, IN CONFORMANCE WITH THE REQUIREMENTS OF THE LAND SURVEYORS' ACT AT THE REQUEST OF LINDA SZCZEPANIK AND OSCAR FUNK IN JANUARY, 1992.

Cris H. Robles

CRIS H. ROBLES, L.S. 5503

9-30-92

EXPIRATION DATE

LICENSED LAND SURVEYOR CRIS HELIO ROBLES LS #5503 STATE OF CALIFORNIA

COUNTY SURVEYOR'S STATEMENT

THIS MAP HAS BEEN EXAMINED IN ACCORDANCE WITH SECTION 8766 OF THE LAND SURVEYORS' ACT THIS 19TH DAY OF February, 1992.

Daniel S. Russell

DANIEL S. RUSSELL, L.S. 5017
COUNTY SURVEYOR
COUNTY OF EL DORADO
LICENSE EXP. DATE: 3-31-95

BY: Charles E. Bishop

DEPUTY SURVEYOR
CHARLES E. BISHOP, L.S. 5638

LICENSED LAND SURVEYOR DANIEL S. RUSSELL No. 5017 EXP. 3-31-95 STATE OF CALIFORNIA

COUNTY RECORDER'S STATEMENT

FILED THIS 14th DAY OF February, 1992, AT 10:58 A.M. IN BOOK 19 OF RECORD OF SURVEYS AT PAGE 27, AT THE REQUEST OF ROBLES LAND SURVEYING.
DOC. NO. 9087

BY: L. JEAN BELL

L. JEAN BELL
COUNTY RECORDER-CLERK
COUNTY OF EL DORADO

BY: Bonnie Skaggs

DEPUTY

19-27