CORNER RECORD

99-47 8 Cr 047

APN No. ___ - ___ - ___ - ___ *(Optional)* Document Number CR 1054

City of _____ County of ALAMEDA, California

Brief Legal Description STANDARD COUNTY MONUMENT ON VIA GRANADA AND PASEO GRANDE

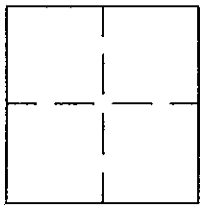

CORNER TYPE

Government Corner ☐ Control ☐
Meander ☐ Property ☐
Rancho ☐ Other ☒
Date of Survey JUNE 30,1998

COORDINATES *(Optional)*

N. _____
E. _____
Zone _____ Datum _____
Elev. _____

Corner - Left as found ☒ Found and tagged ☐ Established ☐ Reestablished ☐ Rebuilt ☐

In compliance with Section 8771 of the Professional Land Surveyors' Act, this corner record is being filed to ESTABLISH X / REESTABLISH ____ the position of an existing monument PRIOR X / SUBSEQUENT ____ to street or highway reconstruction. *(Use this portion only when applicable.)*

Identification and type of corner found: Evidence used to identify or procedure used to establish or reestablish the corner: THE MONUMENTS DESCRIBED BELOW WERE REFERENCED BY STRAIGHT LINES THROUGH MONUMENT PIN AND DISTANCES SHOWN ON DIAGRAM.

A description of the physical condition of the monument as found and as set or reset: FOUND ALAMEDA COUNTY MONUMENT SHOWN ON TRACT MAP 1025 ,EDEN TOWNSHIP, BOOK 30 PAGE 87. MONUMENT FOUND IN GOOD CONDITION 0.33 BELOW SURFACE.

SURVEYOR'S STATEMENT

This Corner Record was prepared by me or under my direction in conformance with the Land Surveyors' Act on OCTOBER, 23 19 98.

Signed Gregory Donald Hollfelder L.S. or R.C.E. Number 5918

LICENSED LAND SURVEYOR
GREGORY D. HOLLFELDER
EXP. 12/31/00
No. 5918
STATE OF CALIFORNIA

COUNTY SURVEYOR'S STATEMENT

This Corner Record was received 11-05 19 98 and examined and filed 3-12 1999.

Signed Russell R. Penland Title Deputy County Surveyor

PROFESSIONAL LAND SURVEYOR
RUSSELL R. PENLAND, JR.
EXP. 12-31-99
PLS 5726
STATE OF CALIFORNIA

County Surveyor's Comment _____

ALAMEDA COUNTY Metric

UNITS ARE IN METERS
UNLESS OTHERWISE NOTED.

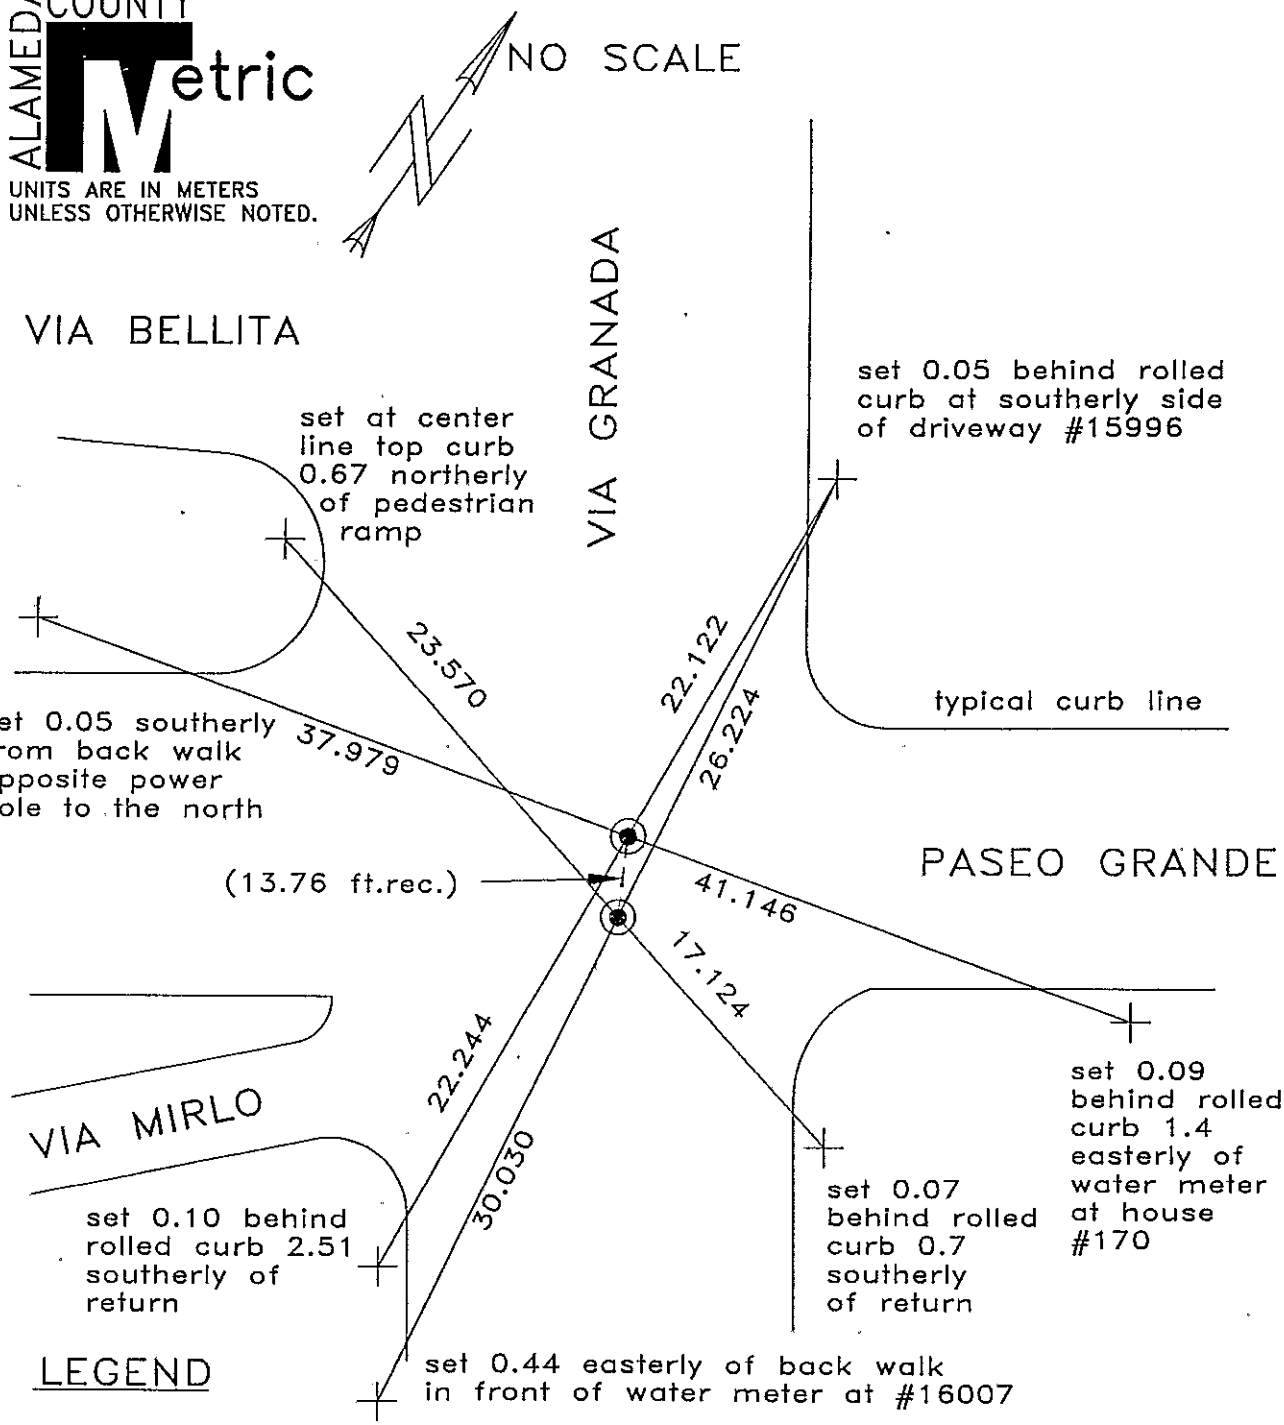

LEGEND

⊙ FOUND STANDARD ALAMEDA COUNTY MONUMENTS, PIN IN CONCRETE BOTH POSTS 0.33 DOWN IN MONUMENT WELLS.

+ SET CHISELED "+" IN CONCRETE.

REFERENCE(S)

PER TRACT MAP 1025 , BOOK 30 PAGE 87, EDEN TOWNSHIP
ALAMEDA COUNTY, CALIFORNIA.

FIELD BOOK LL-3121-6

athena\survey\cor-rec\viagranada8

1054