FINAL SUBDIVISION MAP

SUTTER CREST ESTATES

SCALE : 1" = 50'

JUNE, 1987

BEING A PORTION OF SECTIONS 5 & 8, T. 6 N., R. 11 E., M. D. M., CITY OF SUTTER CREEK, AMADOR COUNTY, CALIFORNIA

TOMA & ANDERSON - LICENSED LAND SURVEYORS - JACKSON, CA

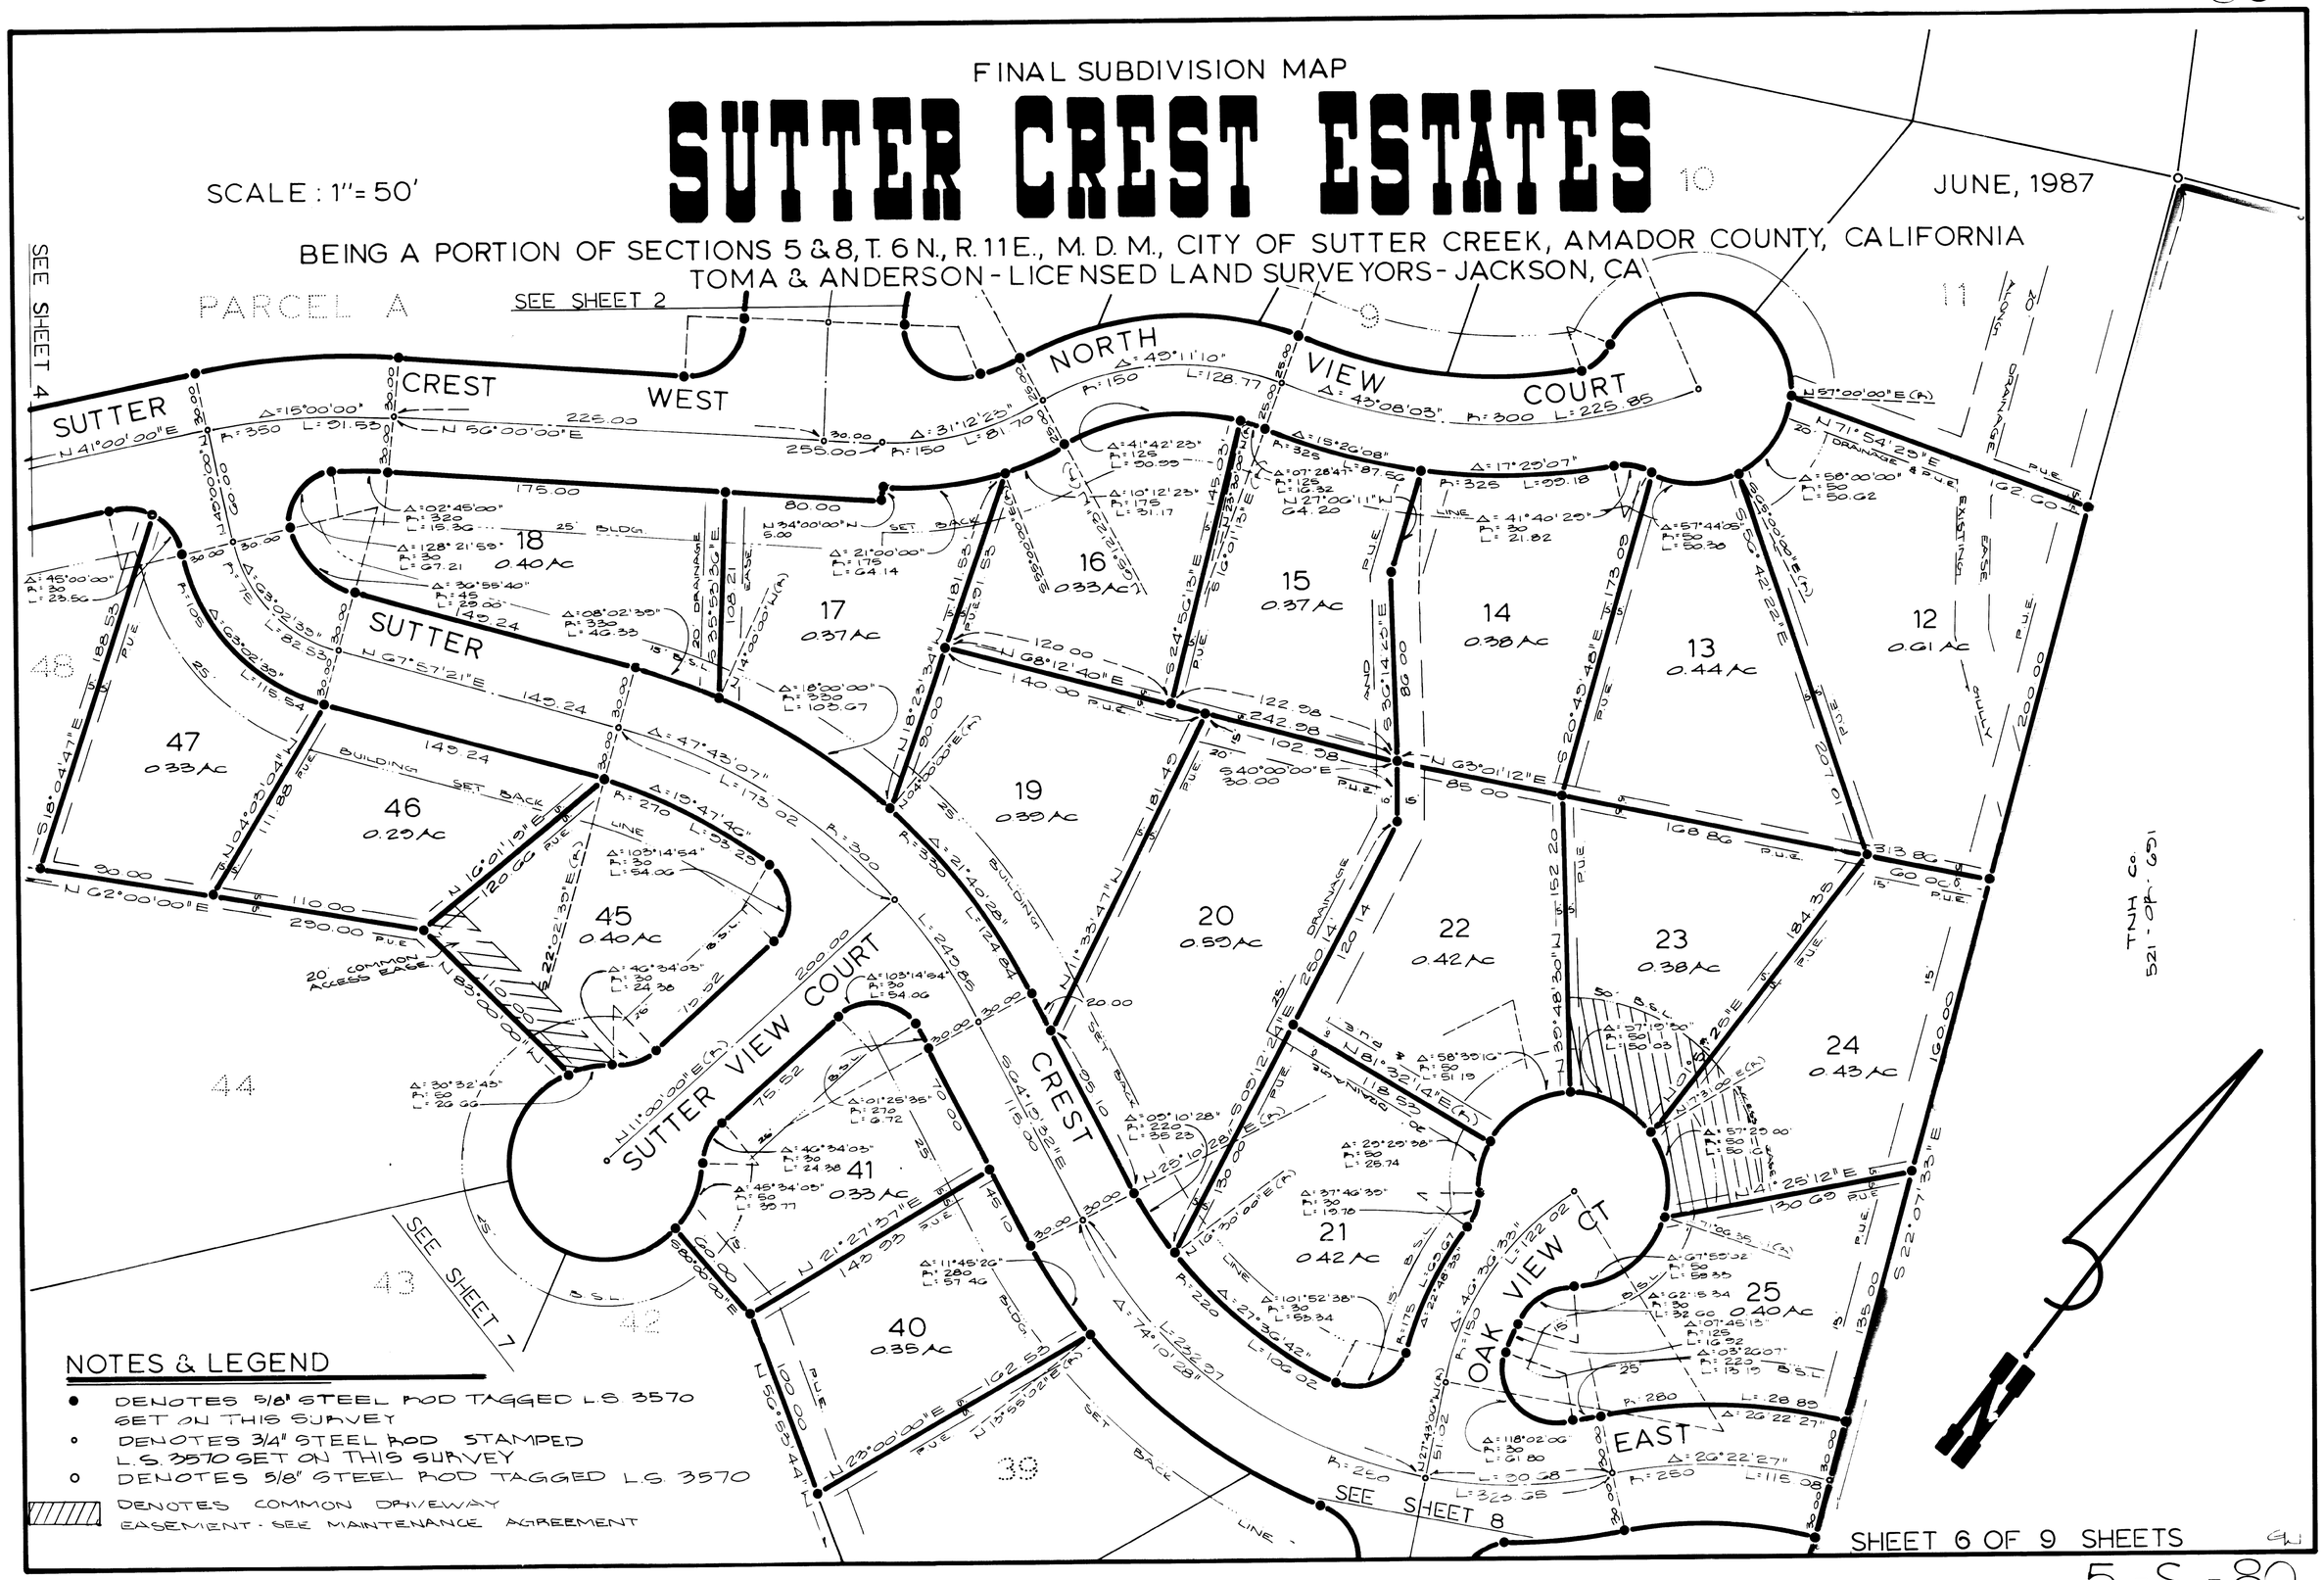

NOTES & LEGEND

- ● DENOTES 5/8" STEEL ROD TAGGED L.S. 3570 SET ON THIS SURVEY
- ∘ DENOTES 3/4" STEEL ROD STAMPED L.S. 3570 SET ON THIS SURVEY
- ○ DENOTES 5/8" STEEL ROD TAGGED L.S. 3570
- ▨ DENOTES COMMON DRIVEWAY EASEMENT - SEE MAINTENANCE AGREEMENT

SHEET 6 OF 9 SHEETS

5-S-80